



Permit #F00137681-A

FilmL.A., Inc.
6255 W Sunset Blvd, 12th Floor
Hollywood, CA 90028
t: (213)977-8600 - f: (213)977-8601
www.filmla.com

Summary Information

Permit No: F00137681-A**Type of Permit:** FILMING**Release Date:** 05/11/2018**Production Company** POSSIBLE PRODUCTIONS**Insured Company Name** CBS CORPORATION

Contact Phone No. 1 310-244-4117

Contact Phone No. 2

Fax

Address 10202 W. WASHINGTON BLVD., LOY
BUILDING
CULVER CITY, California 90232**Production Title** I'M DYING UP HERE SEASON 2**Type of Production** TV Sitcom**Producer** Nan Bernstein Adam Davidson**Director** Adam Davidson**1st AD** Jesse Sternbaum**Production Manager** Nan Bernstein**FilmL.A. Coordinator** Cody Penwell**Location Manager** Richard DiPatri

Primary Phone Mobile - 323-854-6934

Secondary Phone

Location Assistant n/a n/a

Primary Phone Mobile - 310-840-3595

Secondary Phone

Fees

Posting 300 \$138.00

Total Permit Fee \$1,351.00

Posting 1500 \$345.00

Number of Locations 1

Notification Charge \$164.00

LA CITY LANE AND STREET CLOSURE FEE \$312.00

LA CITY DOT SIGN REMOVALS AND ENGINEERS \$287.00

FILMLA NON-REFUNDABLE FILM PERMIT RIDER FEE \$105.00



FilmL.A., Inc.
6255 W Sunset Blvd, 12th Floor
Hollywood, CA 90028
t: (213)977-8600 - f: (213)977-8601
www.filmla.com

Summary Information**Location****Location 1 of 1****Page 1 of 4**

Permit Number	F00137681-A	Location Manager	Richard DiPatri
Production Company	POSSIBLE PRODUCTIONS	Primary Phone	Mobile - 323-854-6934
Insured Company	CBS CORPORATION	Secondary Phone	
Production Title	I'M DYING UP HERE SEASON 2		

Location Address 6449 Lankershim Blvd, North Hollywood, CA, 91606**Location Type** Cafe**Prep Dates** 5/10/2018 - 5/10/2018 07:00 - 19:00 1 day**Film Dates** 5/11/2018 - 5/12/2018 12:00 - 02:00 1 day**Strike Dates** 5/12/2018 - 5/12/2018 07:00 - 19:00**Open or Closed to the Public** Closed

Generic Conditions

- *Certain service and personnel fees required by jurisdictional agencies are not collected by FilmL.A. Any such fees must be paid directly to the appropriate agency, and a separate invoice will be provided to the permittee.
- *LA CITY AND/OR LA COUNTY FIRE CHECKLIST ATTACHED TO FINAL PERMIT. THE PERMITEE IS RESPONSIBLE FOR COMPLETING CHECKLIST PRIOR TO FILMING ACTIVITY AT THIS LOCATION. NON COMPLIANCE MAY RESULT IN ASSIGNMENT OF A FIRE OFFICER.
- All closures impacting sidewalks must be implemented per WATCH manual, CA MUTCD TA-28 & TA-29
- Community Survey Required
- Equipment staging and vehicles may park on one side of the street only.
- Must Maintain 5' Clearance on Sidewalks/Walkways
- Must maintain local/emergency access
- No cast or crew parking on area streets
- No interference with merchant activity.
- No interference with vehicular traffic
- No stopping and setting up in residential areas before 7am or after 10pm without prior approval
- No stopping or setting up in front of merchants or residents without prior approval
- Number of uniformed officers listed on the permit is a minimum requirement.
- Permittee remains responsible for deploying a sufficient number of uniformed officers to provide traffic and crowd control to ensure the safety of the film crew and the public.
- Traffic control must be done in accordance w/MUTCD
- Traffic Officers Required
- Uniformed officers shall have a copy of the film permit in their possession and are required to confirm that all traffic control signage devices are in place.



FilmL.A., Inc.
6255 W Sunset Blvd, 12th Floor
Hollywood, CA 90028
t: (213)977-8600 - f: (213)977-8601
www.filmla.com

Summary Information**Location****Location 1 of 1****Page 2 of 4**

Permit Number	F00137681-A	Location Manager	Richard DiPatri
Production Company	POSSIBLE PRODUCTIONS	Primary Phone	Mobile - 323-854-6934
Insured Company	CBS CORPORATION	Secondary Phone	
Production Title	I'M DYING UP HERE SEASON 2		

documents Lankershim Blvd btwn 6517 Lankershim Blvd & Gilmore St BS curb - Im Dying Up Here.pdf
Lankershim Blvd btwn Hamlin St & Gilmore St WS curb+1 - Dying Up Here.pdf

Equipment on Location	Type	Quantity	Personnel on Location	Type	Quantity
	5 or 10 ton trucks	4		Cast	5
	Cast/Crew vehicles	70		Crew	70
	Catering Truck	1		Extras	5
	Cube Trucks	3		Off-Duty/Active LAPD Officer(s)	1
	Generator	2		Spot Check	1
	Picture vehicles	2			
	Portable restrooms	2			
	Semi Trucks	2			
	Stakebed Trucks	7			
	Trailers	6			
	Vans	4			

Filming Activities Atmospheric Smoke Effects; Intermittent pedestrian control; Remove Bike Rack In Front of Location - 6449 Lankershim Blvd, North Hollywood, CA, 91606 - Remove 5/10 - Replace 5/12; Interior & Exterior Walk & Talk Dialogue; Camera, Crew, talent & Equipment on sidewalk, in curb lane, in street & across street.; Condor for lighting; Not overriding fire prevention system; Talent Smoking - Herbal Cigarettes ; FOR NOTIFICATIONS - Jason McCauley 347-835-9447;

Special Effects: F/X Permit # U26602

Type	No. Times Per Day	No. Takes Per Take
Fire Effects	15 - 20	15 - 20
Smoke effects	15 - 20	15 - 20

Description of F/X Scene: 70'S RESTAURANT SCENE WITH CIGARETTES AND ATMOSPHERIC SMOKE. NO MINORS ON SET. NO MORE THAN THREE (3) PEOPLE SMOKING HERBAL CIGARETTES. WORKING EXISTING STOVE.

- HERBAL CIGARETTES
- ATMOSPHERIC SMOKE.

Jurisdiction **Political:** Los Angeles City - Council District 02

Police: Los Angeles Police Department

Fire: Los Angeles City



FilmL.A., Inc.
6255 W Sunset Blvd, 12th Floor
Hollywood, CA 90028
t: (213)977-8600 - f: (213)977-8601
www.filmla.com

Summary Information**Location****Location 1 of 1****Page 3 of 4**

Permit Number	F00137681-A	Location Manager	Richard DiPatri
Production Company	POSSIBLE PRODUCTIONS	Primary Phone	Mobile - 323-854-6934
Insured Company	CBS CORPORATION	Secondary Phone	
Production Title	I'M DYING UP HERE SEASON 2		

Thomas Guide Page: 532**Grid:** H6

Approvals	FILMLA. CLOSURES	Adrian Fayad
	LOS ANGELES CITY DEPARTMENT OF PUBLIC WORKS	Vanessa Martin
	LOS ANGELES CITY POLICE DEPARTMENT	Gabriel Martinez
	LOS ANGELES CITY DEPARTMENT OF TRANSPORTATION - SIGN & METER REMOVAL	Karina Chaki

Coordinator Note *PRODUCTION IS NOT PERMITTED TO BYPASS, NOR TAMPER WITH ANY FIRE PREVENTION OR SMOKE DETECTION DEVICES WITHOUT THE DIRECT SUPERVISION OF AN LAFD FIRE SAFETY OFFICER.

Coordinator Note RIDER A RELEASES THE LOCATION FOR 5/11

Coordinator Note FILM SHOOT DATE: FRIDAY 5/11 (5AM) - SATURDAY 5/12 (6AM) LOCATION: 6449 LANKERSHIM BLVD - REMOVE 1 U SHAPED BIKE RACK AS SHOWN IN PICTURE ON THURSDAY 5/10 - REINSTALL AFTER 6AM SATURDAY 5/12 CONTACT: JASON MCCAULEY (347)835-9447

Parking	Base Camp	480 W Riverside Dr,	Crew Parking	480 W Riverside Dr,
	Location Type :	Glendale, CA, 91201		Location Type :
	Other Location			Other Location

Posting "No Parking" signs W/S LANKERSHIM FROM 6449 LANKERSHIM S TO GILMORE

Approximate Footage 0 - 300**Log Number** 201995**Date(s)** 5/10/2018 to 5/10/2018**Time(s)** 07:00 to 19:00

Posting "No Parking" signs W/S LANKERSHIM FROM GILMORE TO 6517 LANKERSHIM
E/S LANKERSHIM FROM GILMORE TO HAMLIN (FOR PICTURE)
S/S HAMLIN FROM LANKERSHIM 200 FEET WEST
N/S GILMORE FROM LANKERSHIM 200 FEET WEST

Approximate Footage 1201 - 1500**Log Number** 202121**Date(s)** 5/11/2018 to 5/11/2018**Time(s)** 00:00 to 00:00



FilmL.A., Inc.
6255 W Sunset Blvd, 12th Floor
Hollywood, CA 90028
t: (213)977-8600 - f: (213)977-8601
www.filmla.com

Summary Information**Location****Location 1 of 1****Page 4 of 4**

Permit Number	F00137681-A	Location Manager	Richard DiPatri
Production Company	POSSIBLE PRODUCTIONS	Primary Phone	Mobile - 323-854-6934
Insured Company	CBS CORPORATION	Secondary Phone	
Production Title	I'M DYING UP HERE SEASON 2		

Posting "No Parking" signs W/S LANKERSHIM FROM 6449 LANKERSHIM S TO GILMORE

Approximate Footage 0 - 300

Log Number 202123

Date(s) 5/12/2018 to 5/12/2018

Time(s) 07:00 to 19:00

Lane / Full Closure CURB LANE PLUS ADJACENT LANE - W/S LANKERSHIM BLVD., HAMLIN ST. TO GILMORE ST.

Approximate Footage 0 - 300

Date(s) 5/11/2018 to 5/11/2018

Time(s) 19:00 to 02:00

Lane / Full Closure CURB LANE - B/S LANKERSHIM BLVD., 6517 LANKERSHIM. TO GILMORE ST.

Approximate Footage 0 - 300

Date(s) 5/11/2018 to 5/11/2018

Time(s) 12:00 to 19:00

SPECIAL PERMIT TO USE SPECIAL EFFECTS

State Lic No 2386.08

Name: SALVATORE ROSE

Address: 10344 FARRALONE AVE

Phone: (818) 269-8325

Company:

City: CHATSWORTH

Mobile: (818) 993-6775

Email: srose426@aol.com

State: CA

Zip: 91311

Fax:

2nd Operator: 2386.08

SALVATORE ROSE

Production Title: DYING UP HERE

Production Company: POSSIBLE PRODUCTIONS

Location:

PERMISSION IS HEREBY GRANTED TO SIMULATE:

70'S RESTAURANT SCENE WITH CIGARETTES AND ATMOSPHERIC SMOKE. NO MINORS ON SET. NO MORE THAN 3 PEOPLE SMOKING HERBAL CIGARETTES. WORKING EXISTING STOVE.

USING THE FOLLOWING SPECIAL EFFECTS MATERIAL:

HERBAL CIGARETTES.

ATMOSPHERIC SMOKE.

UNDER THE FOLLOWING CONDITIONS:

UNDER THE DIRECT SUPERVISION OF SALVATORE ROSE, 2386.08 AND SPOT CHECK FOR THIS EFFECT - FILM L.A.#F-137681 (Penwell) ADHERE TO GENERAL PRECAUTIONS AGAINST FIRE/INJURY.

ADDITIONAL TERMS AND CONDITIONS

992.6 HSC RESPONSIBILITY. The Company representative shall provide to the authority having jurisdiction the name and license number of the special effects operator who shall have the authority, responsibility and be in charge of handling all Special Effects Material. The company representative shall also allocate sufficient time to the Special Effects Pyrotechnic Operator to prepare for the transportation, parking, storing, securing daily, discharging, disposing of, or otherwise handling of fireworks, pyrotechnic devices, or materials in a sane manner. Upon completion of firing, no unauthorized person shall be permitted access to the firing area until the licensed pyrotechnic operator has determined the area to be safe and secure.

NOTICE: The permittee and production company shall be advised that this permit in no way removes or modifies their responsibility to comply with any other applicable laws or ordinances, including those relating to excessive noise.

57.105.8 THE CHIEF SHALL HAVE THE POWER TO REVOKE OR SUSPEND ANY SPECIAL PERMIT UPON VIOLATION OF THE TERMS AND CONDITIONS IN ACCORDANCE WITH PROVISIONS OF SECTION 57.105.5 OF THE LOS ANGELES MUNICIPAL CODE.

SUBJECT TO FIELD INSPECTION

NO DEVIATION WITHOUT WRITTEN PERMISSION


TEMPORARY FROM

5/11/2018 TO 5/11/2018

Fire Chief

By: JUMAANE

Phone: 213 978-3670

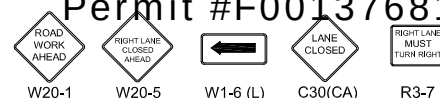

Ⓢ TRAFFIC SIGNAL


● TRAFFIC CONE

⏏ TYPE I W/ SIGN

⚡ FLASHING ARROW SIGN (FAS)



ALL TRAFFIC CONTROL
WILL BE INSTALLED TO
MEET OR EXCEED THE
LATEST CA-MUTCD
MINIMUM REQUIREMENTS

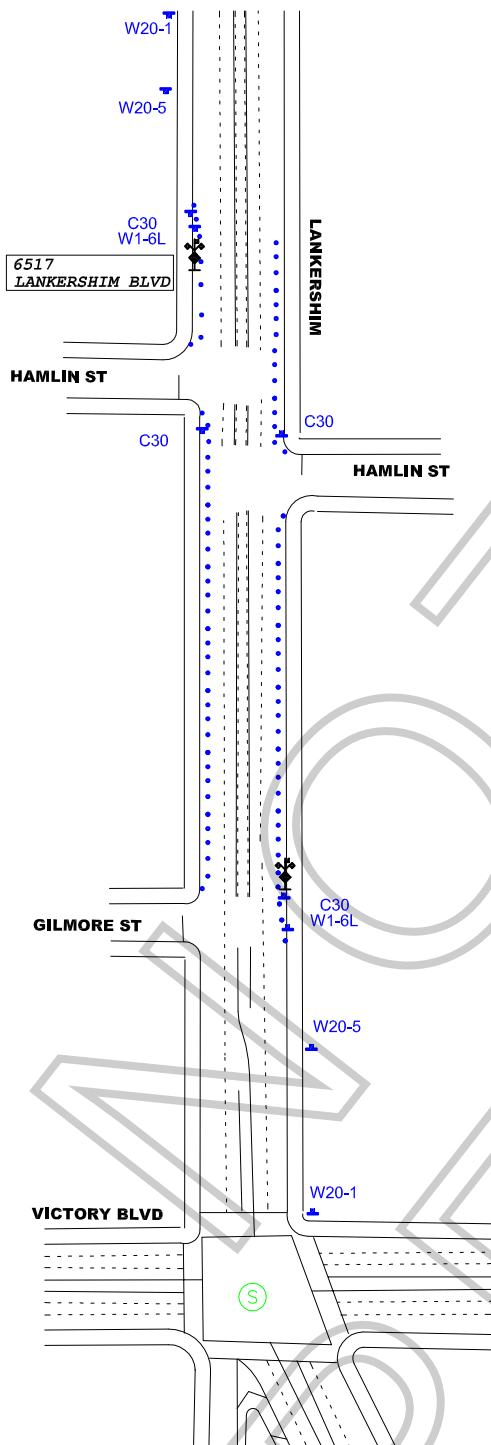

WORK ZONE TRAFFIC CONTROL PLAN GENERAL NOTES


1. DATE/TIME: 5-11-18 FROM 12:00 HOURS TO 19:00 HOURS.
2. ALL SIGNING, STRIPING, AND TRAFFIC CONTROL DEVICES SHALL CONFORM TO THE (CURRENT) STATE OF CALIFORNIA DEPARTMENT OF TRANSPORTATION (CALTRANS) STANDARD PLANS AND STANDARD SPECIFICATIONS, CALIFORNIA MUTCD, AND ANY ADDENDUMS THERE TO, AND AS SHOWN ON THESE PLANS, SYMBOLS AND ABBREVIATIONS USED ARE SHOWN ON CALTRANS STANDARD PLANS.
3. THERE WILL BE NO INTERFERENCE WITH TRAFFIC SIGNALS OR CROSSWALKS.
4. CONES WILL BE 28" MINIMUM HEIGHT AND HAVE REFLECTORIZED SLEEVES FOR NIGHT WORK.
5. POLICE WILL DIRECT TRAFFIC IF NECESSARY.

TCP FOR:		POSSIBLE PRODUCTIONS: "I'M DYING UP HERE"	
LOCATION:		B/S CURB LANE CLOSURES OF LANKERSHIM BLVD BTWN 6517 LANKERSHIM & GILMORE ST NORTH HOLLYWOOD, CALIFORNIA	
	CONTACT:		MIKE WEBSTER OFFICE # 323-264-7100 RICHARD DIPATRI PH# 323-854-6934
			JCL TRAFFIC SERVICES (213) 622-9775 C31-CA Lic # 805357
DATE	REVISIONS	DRAFTER:	MARIO MENJIVAR
		SCALE:	N.T.S.
		FILM LA:	CP



ALL TRAFFIC CONTROL
WILL BE INSTALLED TO
MEET OR EXCEED THE
LATEST CA-MUTCD
MINIMUM REQUIREMENTS

- TRAFFIC SIGNAL
- TRAFFIC CONE
- TYPE I W/ SIGN
- FLASHING ARROW SIGN (FAS)

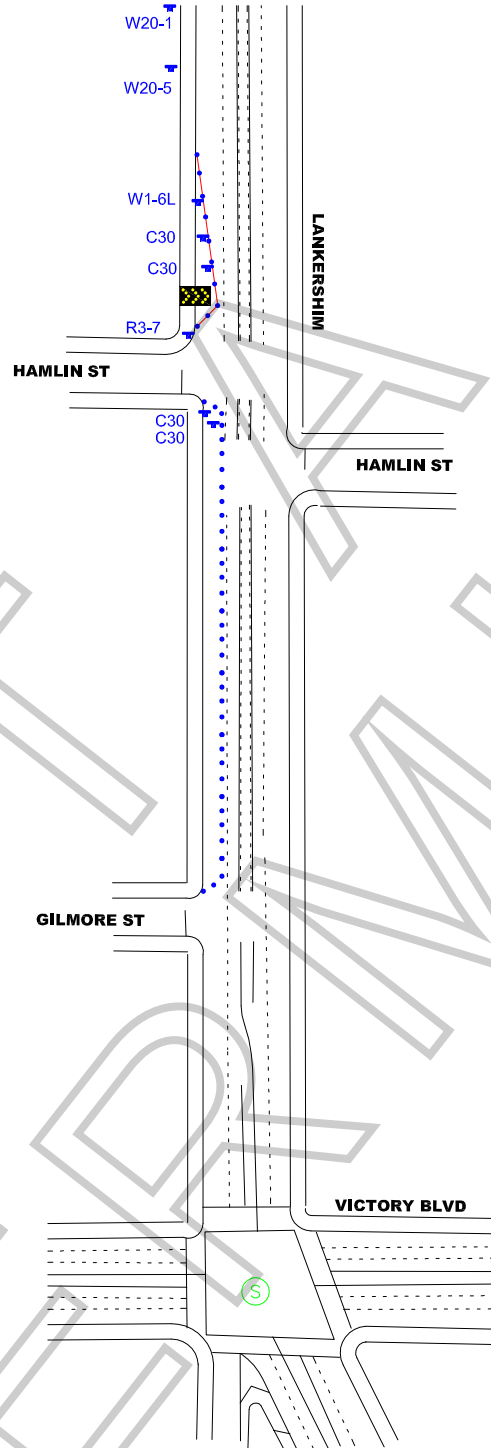

WORK ZONE TRAFFIC CONTROL PLAN
GENERAL NOTES

- DATE/TIME: 5-11-18 FROM 19:00 HOURS TO 02:00 HOURS.
- ALL SIGNING, STRIPING, AND TRAFFIC CONTROL DEVICES SHALL CONFORM TO THE (CURRENT) STATE OF CALIFORNIA DEPARTMENT OF TRANSPORTATION (CALTRANS) STANDARD PLANS AND STANDARD SPECIFICATIONS, CALIFORNIA MUTCD, AND ANY ADDENDUMS THERETO, AND AS SHOWN ON THESE PLANS, SYMBOLS AND ABBREVIATIONS USED ARE SHOWN ON CALTRANS STANDARD PLANS.
- THERE WILL BE NO INTERFERENCE WITH TRAFFIC SIGNALS OR CROSSWALKS.
- CONES WILL BE 28" MINIMUM HEIGHT AND HAVE REFLECTORIZED SLEEVES FOR NIGHT WORK.
- POLICE WILL DIRECT TRAFFIC IF NECESSARY.

TCP FOR:		POSSIBLE PRODUCTIONS: "I'M DYING UP HERE"	
LOCATION:		W/S CURB & CURB AND ADJACENT LANE OF LANKERSHIM BLVD BTWN HAMLIN ST & GILMORE ST NORTH HOLLYWOOD, CALIFORNIA	
	CONTACT:	MIKE WEBSTER OFFICE # 323-264-7100 RICHARD DIPATRI PH# 323-854-6934	
	JCL TRAFFIC SERVICES (213) 622-9775 C31-CA Lic # 805357		
DATE	REVISIONS	DRAFTER: MARIO MENJIVAR	
		SCALE: N.T.S.	
		FILM LA: CP	